Permit #F00143113

FilmL.A., Inc.
6255 W Sunset Blvd, 12th Floor
Hollywood, CA 90028
t: (213)977-8600 - f: (213)977-8601
www.filmla.com

Summary Information

Permit No: F00143113 **Type of Permit:** FILMING **Release Date:** 10/11/2018

Production Company WARNER BROS TELEVISION - YOUNG SHELDON

Insured Company Name WARNER BROS TELEVISION - YOUNG SHELDON

Contact Phone No. 1 818-954-4342
Contact Phone No. 2
Fax 818-954-7870
Address 4000 WARNER BLVD, BLDG 137 RM 2077A
BURBANK, California 91522

Production Title YOUNG SHELDON

Type of Production TV Drama

Producer Tim Marx

Director Director Varies

1st AD Drew Rosenberg Michael Judd

Production Manager Stephen Lim

FilmL.A. Coordinator Carri Stevens

Location Manager Kei Rowan-Young
Primary Phone Mobile - 310-923-5102
Secondary Phone

Location Assistant Zak Kahn
Primary Phone Mobile - 310-503-2481
Secondary Phone

Fees

Posting 1800	$414.00
Posting Max	$1,242.00
Notification Charge	$170.00
FILMLA NON-REFUNDABLE FILM APPLICATION FEE	$685.00
LA CITY LANE AND STREET CLOSURE FEE	$312.00
LA CITY DOT SIGN REMOVALS AND ENGINEERS	$1,131.00
LA CITY FIRE DEPARTMENT SPOT CHECK SURCHARGE	$85.00

Total Permit Fee $4,039.00

Number of Locations 1

NOT A PERMIT

FilmL.A., Inc.
6255 W Sunset Blvd, 12th Floor
Hollywood, CA 90028
t: (213)977-8600 - f: (213)977-8601
www.filmla.com

Summary Information

Location

Permit Number	F00143113	**Location Manager**	Kei Rowan-Young
Production Company	WARNER BROS TELEVISION - YOUNG...	Primary Phone	Mobile - 310-923-5102
Insured Company	WARNER BROS TELEVISION - YOUNG...	Secondary Phone	
Production Title	YOUNG SHELDON		

Location Address 5501 Morella Ave, Los Angeles, CA, 91607

Location Type Private Residence

Prep Dates 10/11/2018 - 10/11/2018 07:00 - 19:00 1 day

Film Dates 10/12/2018 - 10/12/2018 07:00 - 23:00 1 day

Strike Dates 10/13/2018 - 10/13/2018 08:00 - 15:00

Open or Closed to the Public Closed

Generic Conditions

*LA CITY AND/OR LA COUNTY FIRE CHECKLIST ATTACHED TO FINAL PERMIT. THE PERMITTEE IS RESPONSIBLE FOR COMPLETING CHECKLIST PRIOR TO FILMING ACTIVITY AT THIS LOCATION. NON COMPLIANCE MAY RESULT IN ASSIGNMENT OF A FIRE OFFICER.
All travel lanes and bike lanes shall be closed per the WATCH manual.
Community Survey Obtained
Must Maintain 5' Clearance on Sidewalks/Walkways
Must maintain local/emergency access
No cast or crew parking on area streets
Notify LAPD North Hollywood Division (818) 623-4016 and comm. (213) 978-6552 1/2 hour prior to any gunfire, brandishing weapons, special effects or simulated emergency or criminal activity.
Number of uniformed officers listed on the permit is a minimum requirement. Permittee remains responsible for deploying a sufficient number of uniformed officers to provide traffic and crowd control to ensure the safety of the film crew and the public.
Traffic control must be done in accordance w/MUTCD
Traffic Officers Required
Uniformed officers shall have a copy of the film permit in their possession and are required to confirm that all traffic control signage devices are in place.

Please see attached document Morella (closure) - Albers (closure) - 10-12 Young Sheldon.pdf

Equipment on Location

Type	Quantity
10 Ton Truck	3
Cast/Crew vehicles	5

Personnel on Location

Type	Quantity
Cast	5
Crew	100
Extras	7

NOT A PERMIT

FilmL.A., Inc.
6255 W Sunset Blvd, 12th Floor
Hollywood, CA 90028
t: (213)977-8600 - f: (213)977-8601
www.filmla.com

Summary Information — Location

Permit Number	F00143113	**Location Manager**	Kei Rowan-Young
Production Company	WARNER BROS TELEVISION - YOUNG...	Primary Phone	Mobile - 310-923-5102
Insured Company	WARNER BROS TELEVISION - YOUNG...	Secondary Phone	
Production Title	YOUNG SHELDON		

Condors	3	Off-Duty/Retired LAPD Officer(s)	4
Cranes	1	Spot Check	1
Generator	3		
Picture vehicles	7		
Portable restrooms	1		
Semi Trucks	2		
Stakebed Trucks	4		
Vans	4		

Filming Activities Atmospheric Smoke Effects; Camera on sticks; Drive ups & away; Equipment on property; Equipment on sidewalk & street; Equipment on sidewalk, in curb lane & across street; Exterior Dialogue; Exterior establishing shots; Handheld equipment; Intermittent pedestrian control; Intermittent traffic control - 2 minutes standard; temp remove 6 1-hr signposts & 4 stop signs per request emailed 10-3-18 @ Morella & Albers; a car breaks down in the street--smoke effects from car engine, water based effects only;

Jurisdiction **Political:** Los Angeles City - Council District 02 **Police:** Los Angeles Police Department **Fire:** Los Angeles City

Thomas Guide **Page:** 562 **Grid:** H2

Approvals		
	FILMLA. CLOSURES	Adrian Fayad
	LOS ANGELES CITY DEPARTMENT OF PUBLIC WORKS	Vanessa Martin
	LOS ANGELES CITY POLICE DEPARTMENT	Gabriel Aleman
	LOS ANGELES CITY DEPARTMENT OF TRANSPORTATION - SIGN & METER REMOVAL	Karina Chaki

Coordinator Note NO INTERFERENCE WITH EXISTING CONSTRUCTION

Coordinator Note FILM SHOOT DATE: FRIDAY 10/12 (10AM - 10PM) LOCATION: MORELLA AVE AND ALBERS ST INTERSECTION - REMOVE 3 "NO PARKING" SIGNS/3 POSTS NUMBER (PICTURES 1,2 & 3) AND 3 "NO PARKING/ 1 HOUR PARKING" SIGNS (PICTURE 4,5 & 6) - TEMPORARILY NUT AND BOLT 4 STOP SIGNS AND 4 POSTS (PICTURES 1, 2, 3 & 4) ON THURSDAY 10/11 - REINSTALL ALL SIGNS AND POSTS AFTER 7AM ON SATURDAY 10/13 CONTACT: KEI ROWAN YOUNG 310-923-5102

NOT A PERMIT

FilmL.A., Inc.
6255 W Sunset Blvd, 12th Floor
Hollywood, CA 90028
t: (213)977-8600 - f: (213)977-8601
www.filmla.com

Summary Information — Location

Permit Number	F00143113	**Location Manager**	Kei Rowan-Young
Production Company	WARNER BROS TELEVISION - YOUNG...	Primary Phone	Mobile - 310-923-5102
Insured Company	WARNER BROS TELEVISION - YOUNG...	Secondary Phone	
Production Title	YOUNG SHELDON		

Coordinator Note Please comply with the LADOT safety guidelines below for the Stop signs/posts at Morella Ave and Albers St:
Important Safety Notice: Stop sign is a regulatory sign and cannot be completely removed per Traffic Safety Rules and Regulations. However, LADOT will temporarily nut and bolt in-place the stop sign and its post for the production company to remove it only at the start of the film shoot, and nut and bolt it back as soon as the film shoot is completed. To ensure public safety, the production company to place a temporary barricade for the stop sign at the intersection, when the stop sign is removed.

Parking

Base Camp	6335 Bellingham Ave, North Hollywood, CA, 91606	**Crew Parking**	6335 Bellingham Ave, North Hollywood, CA, 91606
Location Type : Other Location		Location Type : Other Location	

Posting "No Parking" signs
B/S ALBERS, CARPENTER-SIMPSON
W/S MORELLA, BURBANK BLVD.-CHANDLER
E/S MORELLA, BURBANK BLVD.-ALBERS
E/S MORELLA, FROM ALBERS GOING 320' SOUTH (IN FRONT OF 5 HOUSES)
W/S SIMPSON, FROM ALBERS, GOING 200' SOUTH (IN FRONT OF 4 HOUSES)
W/S SIMPSON, FROM ALBERS GOING 150' NORTH (IN FRONT OF 3 HOUSES)

LEAVING TRUCKS IN POSTING UNTIL COMPLETION OF FILMING

Approximate Footage more than 1800 **Log Number** 219191

Date(s) 10/12/2018 to 10/12/2018 **Time(s)** 07:00 to 22:00

Posting "No Parking" signs
N/S ALBERS, CARPENTER-SIMPSON
S/S ALBERS, FROM MORELLA GOING 100' EAST & WEST
B/S MORELLA, FROM ALBERS GOING 200' NORTH

Approximate Footage 1501 - 1800 **Log Number** 219423

Date(s) 10/13/2018 to 10/13/2018 **Time(s)** 07:00 to 17:00

Lane / Full Closure
FULL ROAD CLOSURE:
MORELLA AVE, FROM BURBANK-CHANDLER
ALBERS ST., FROM CARPENTER-SIMPSON

Approximate Footage 0 - 300

Date(s) 10/12/2018 to 10/12/2018 **Time(s)** 09:00 to 23:00

NOT A PERMIT

FilmL.A., Inc.
6255 W Sunset Blvd, 12th Floor
Hollywood, CA 90028
t: (213)977-8600 - f: (213)977-8601
www.filmla.com

Summary Information

Location

Permit Number	F00143113	**Location Manager**	Kei Rowan-Young
Production Company	WARNER BROS TELEVISION - YOUNG...	Primary Phone	Mobile - 310-923-5102
Insured Company	WARNER BROS TELEVISION - YOUNG...	Secondary Phone	
Production Title	YOUNG SHELDON		

NOT A PERMIT

Permit #F00143113

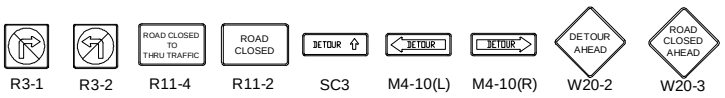

Ⓢ TRAFFIC SIGNAL

● TRAFFIC CONE

TYPE I W/ SIGN

HIGH LEVEL WARNING DEVICE

PRODUCTION PROVIDED OFFICERS

ALL TRAFFIC CONTROL WILL BE INSTALLED TO MEET OR EXCEED THE LATEST CA-MUTCD MINIMUM REQUIREMENTS

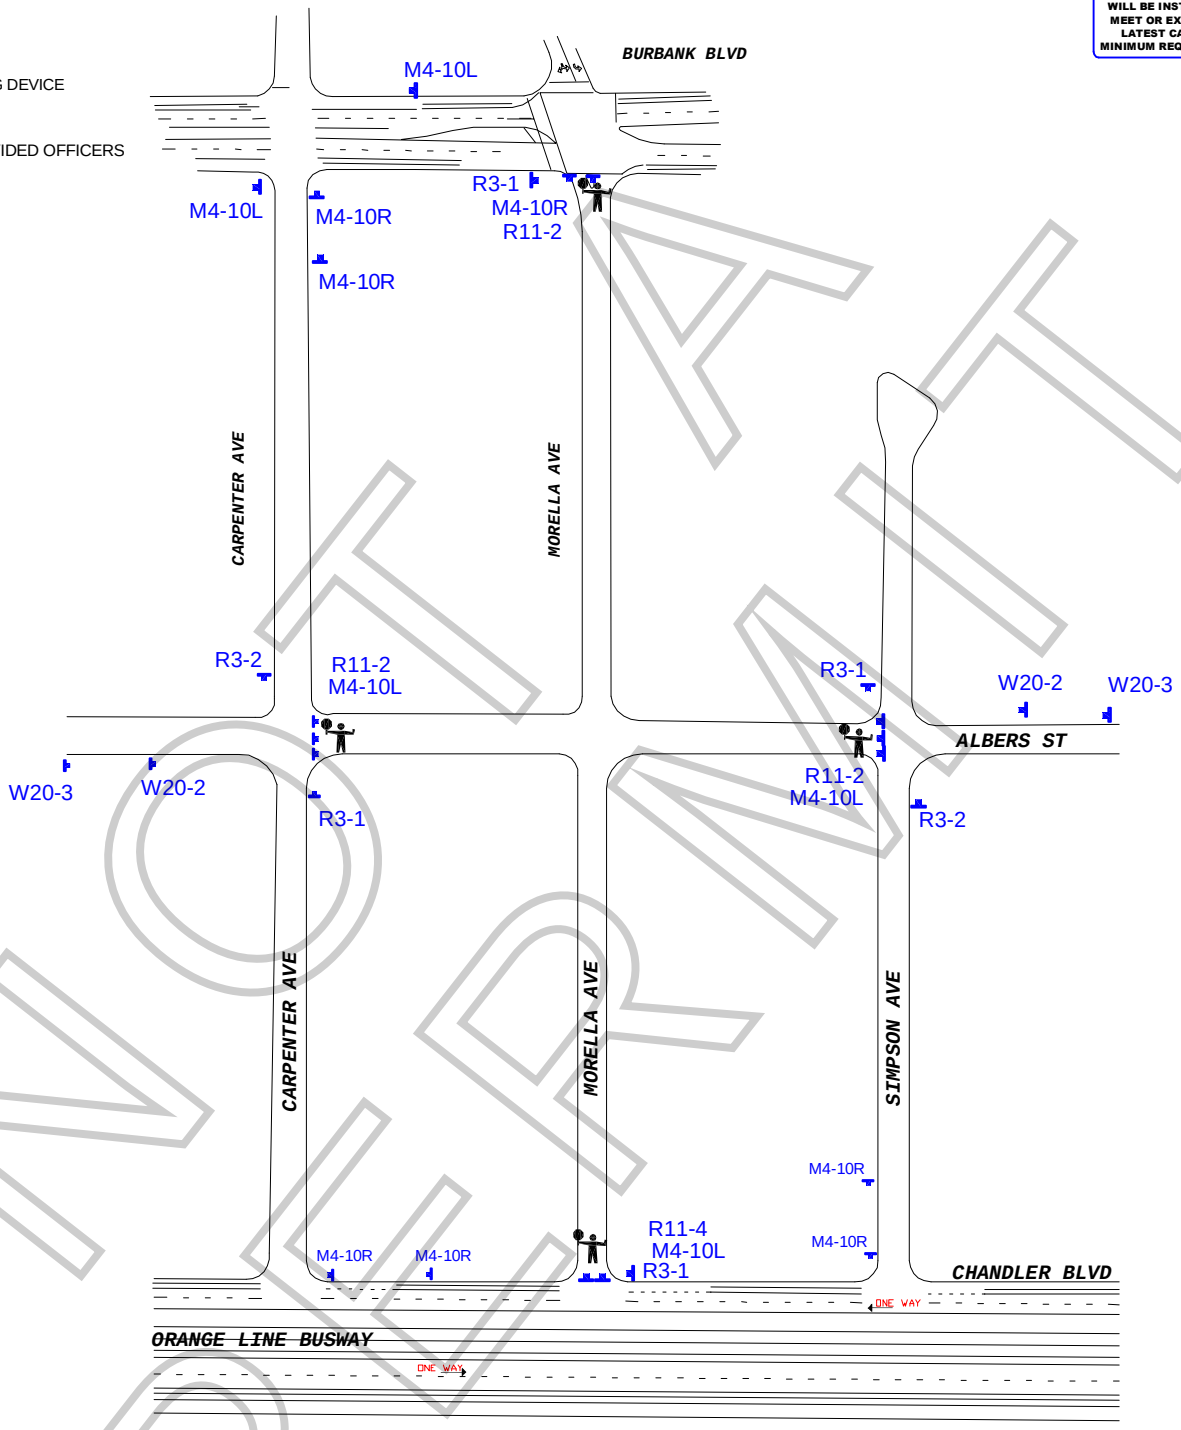

NOT A PERMIT

TCP FOR:	YOUNG SHELDON SEASON 2
LOCATION:	MORELLA CLOSURE FROM ALBERS TO CHANDLER ALVERS CLOSURE FROM CARPENTER TO SIMPSON LOS ANGELES, CALIFORNIA
CONTACT:	KEI ROWAN-YOUNG PH# 310.923.5102
	JCL TRAFFIC SERVICES (213) 622-9775 C31-CA Lic # 805357
DATE / REVISIONS	DRAFTER: MARIO MENJIVAR SCALE: N.T.S. FILM LA:

WORK ZONE TRAFFIC CONTROL PLAN
GENERAL NOTES

1. DATE/TIME: 10-12-18 FROM 09:00 HOURS TO 23:00 HOURS.

2. ALL SIGNING, STRIPING, AND TRAFFIC CONTROL DEVICES SHALL CONFORM TO THE (CURRENT) STATE OF CALIFORNIA DEPARTMENT OF TRANSPORTATION (CALTRANS) STANDARD PLANS AND STANDARD SPECIFICATIONS, CALIFORNIA MUTCD, AND ANY ADDENDUMS THERETO, AND AS SHOWN ON THESE PLANS, SYMBOLS AND ABBREVIATIONS USED ARE SHOWN ON CALTRANS STANDARD PLANS.
3. THERE WILL BE NO INTERFERENCE WITH TRAFFIC SIGNALS OR CROSSWALKS.
4. CONES WILL BE 28" MINIMUM HEIGHT AND HAVE REFLECTORIZED SLEEVES FOR NIGHT WORK.
5. POLICE WILL DIRECT TRAFFIC IF NECESSARY.